Healing Hands Health

225 Midway Medical Park
Bristol, TN 37620

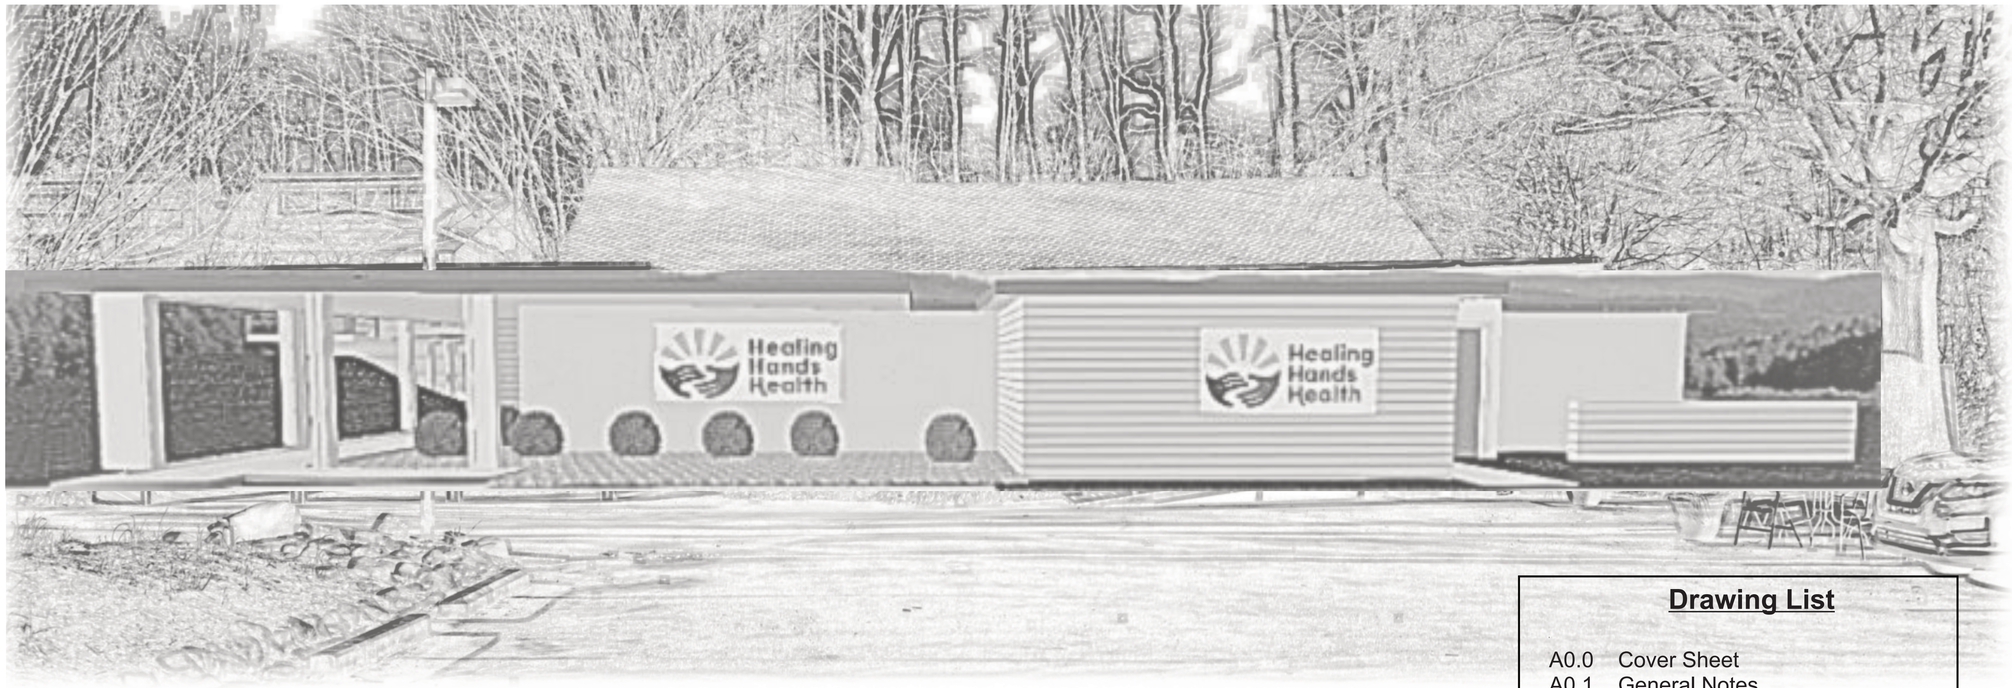

Drawing List

A0.0 Cover Sheet
A0.1 General Notes
A0.2 Finish/Door Schedule
A0.3 ADA Requirements
A101 Existing Floor Plan
A102 Proposed Floor Plan
A102.1 Color Floor Plan
A103 Demolition Plan
A104 Rebuild-Renovation Plan
A105 Lighting Plan
A106 HVAC Plan (Reference Only)
A106.1 HVAC Section (Reference Only)
A107 Covered Walkway
A108 Casework 1
A109 Casework 2
A110 Site Plan (Original)
A111 Life Safety Plan
A112 Communications Plan
A113 Security, Fire Protection
A114 Plumbing
A114.1 Foundation Sewer Plan
A115 Electrical (Reference Only)
A115.1 Conduit Drawing (ReferenceOnly)

Building Renovation

Healing Hands Health

245 Midway Medical Park,
Bristol, TN 37620
Phone: 423-652-0260

Renovation For:
225 Midway Medical Park
Bristol, Tennessee

Building Renovation

nº	date	revision	by
1	7/24/17	CLARIFIED SUITE 1 AND SUITE 2 BOUNDARIES	JD

Date _____

Drawn By G. McGeough

Checked By_____

A0.0