Healing Hands Health
245 Midway Medical Park,
Bristol, TN 37620
Phone: 423-6520260

Renovation for:
225 Midway Medical Park
Bristol, Tennessee

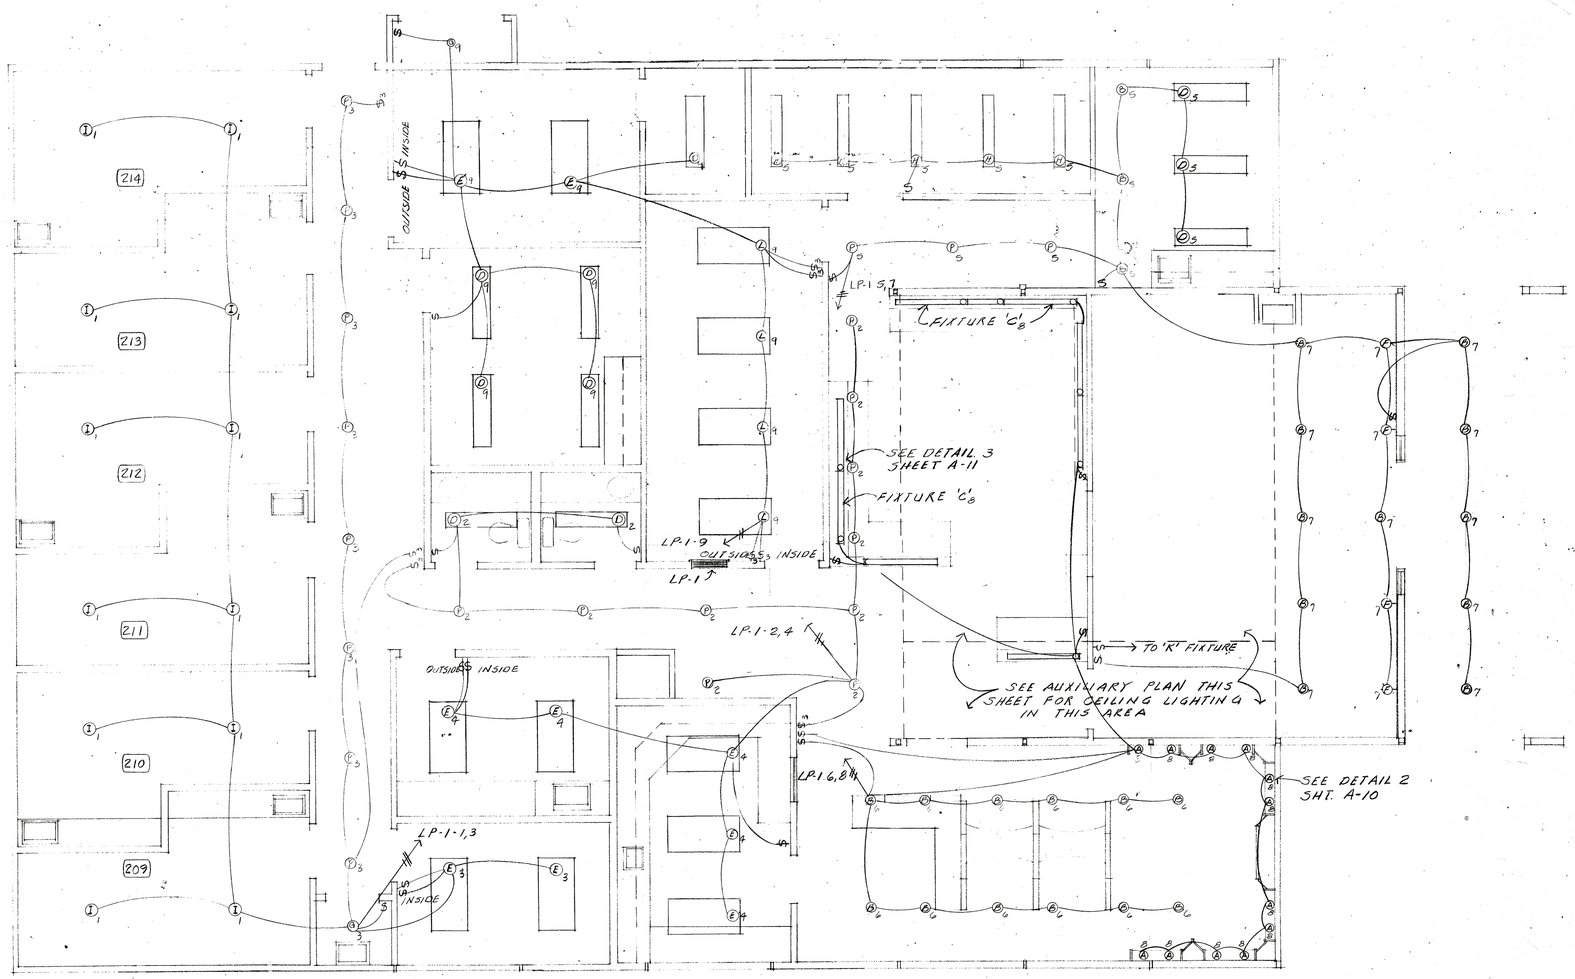

NOTE: SEE SHT. E-3 FOR WIRING AND SWITCHLEGS IN RMS 209, 210, 211, 212, 213 & 214

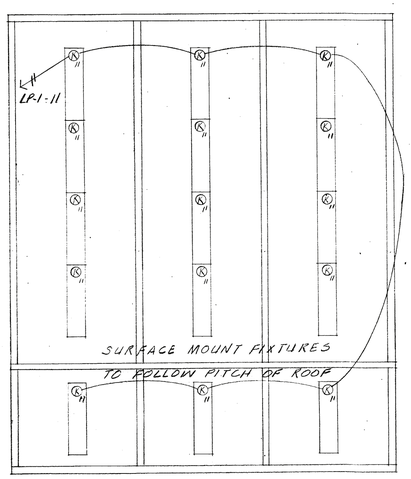

AUXILIARY LIGHTING-PLAN
LOFT AREA
1/4" = 1'-0"

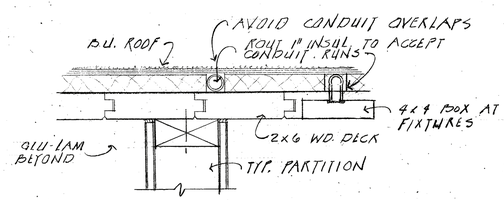

DETAIL for OVERHEAD
CONDUIT RUNS
3/4" = 1'-0"

Original Conduit Drawing 1975 (Reference Only)

Original Conduit Drawing 1975
(Reference Only)

nº	date	revision	by
1			

DATE: 8-10-2024
DRAWN BY: G. McGeough
CHECKED BY:
PROJECT Nº:

DRAWING Nº:
A115.1