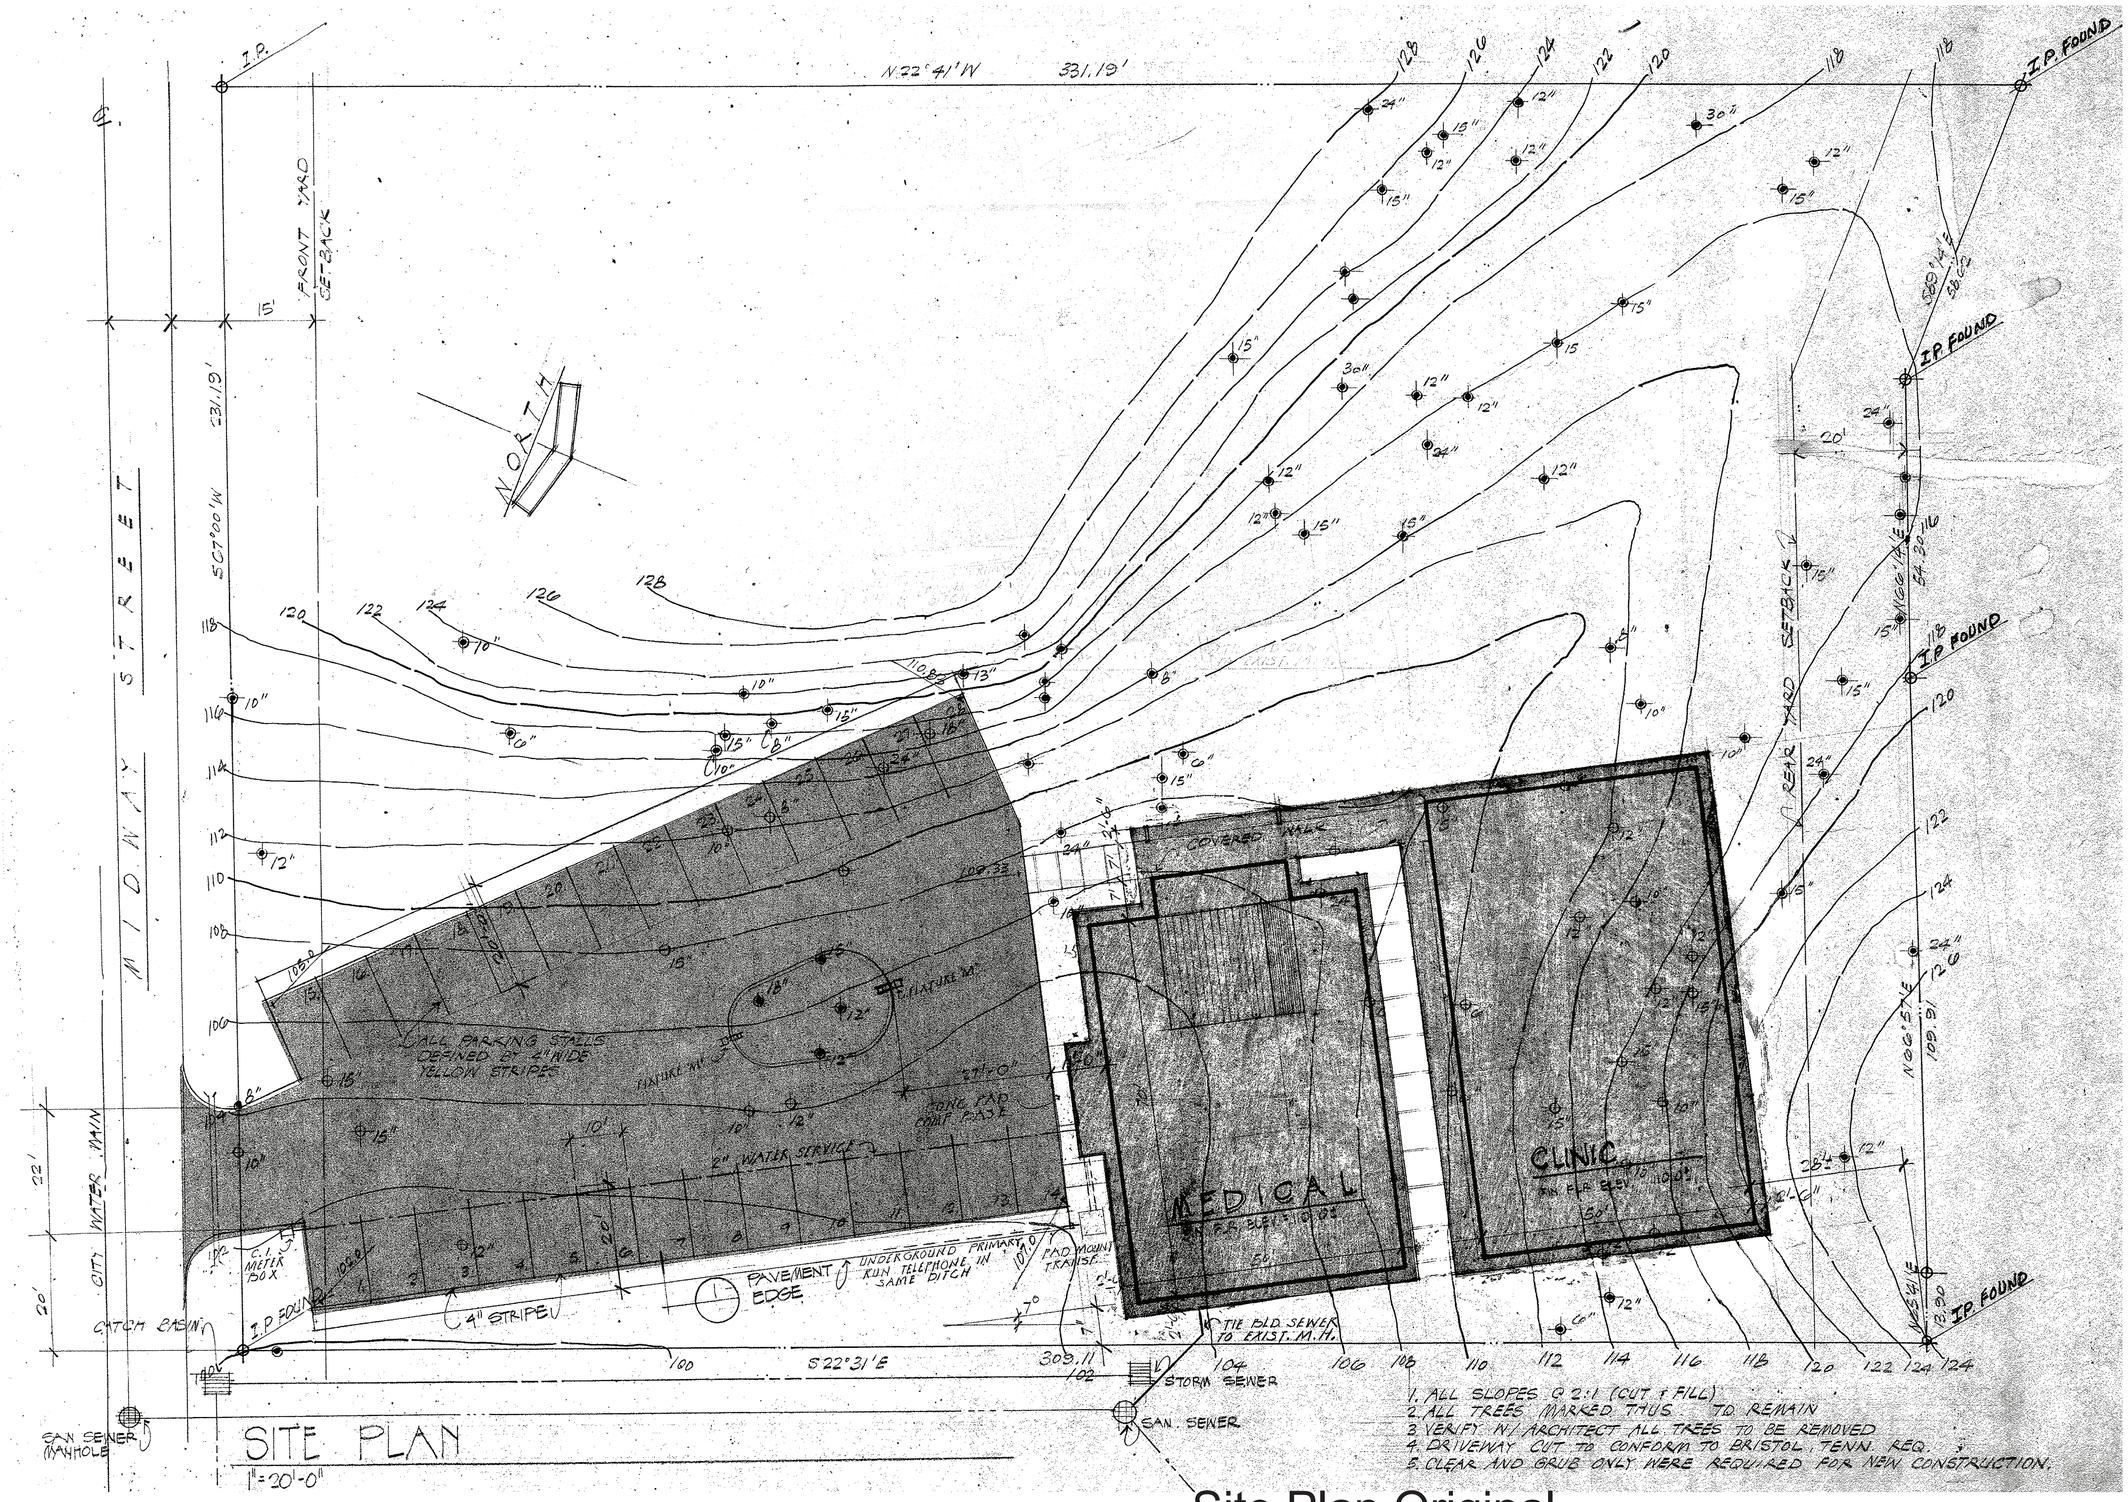

SITE PLAN
1"=20'-0"

Site Plan Original

Healing Hands Health
245 Midway Medical Park,
Bristol, TN 37620
Phone: 423-6520260

Renovation for:
225 Midway Medical Park
Bristol, Tennessee

Site Plan Original

nº	date	revision	by
1			

DATE: 8-10-2024
DRAWN BY: G. McGeough
CHECKED BY:
PROJECT Nº:

DRAWING Nº: